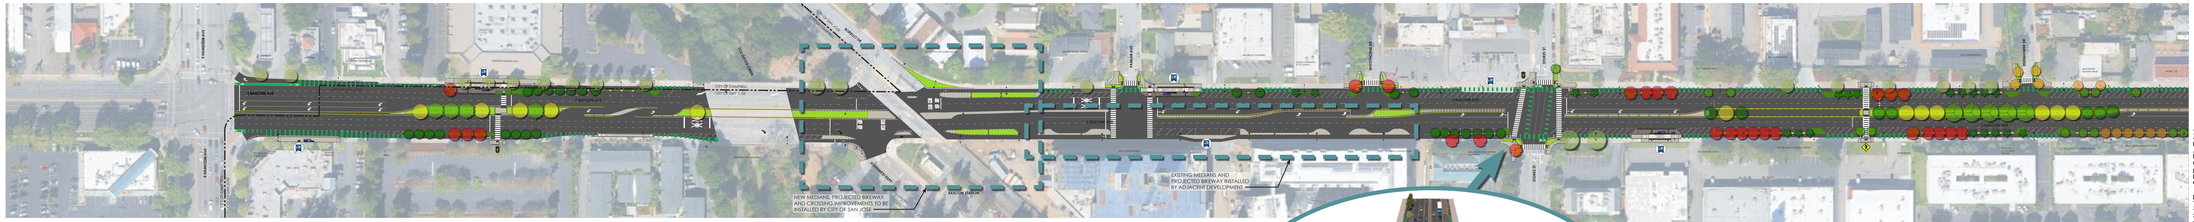

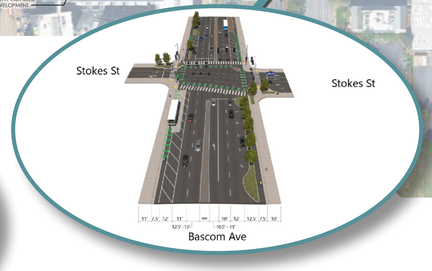

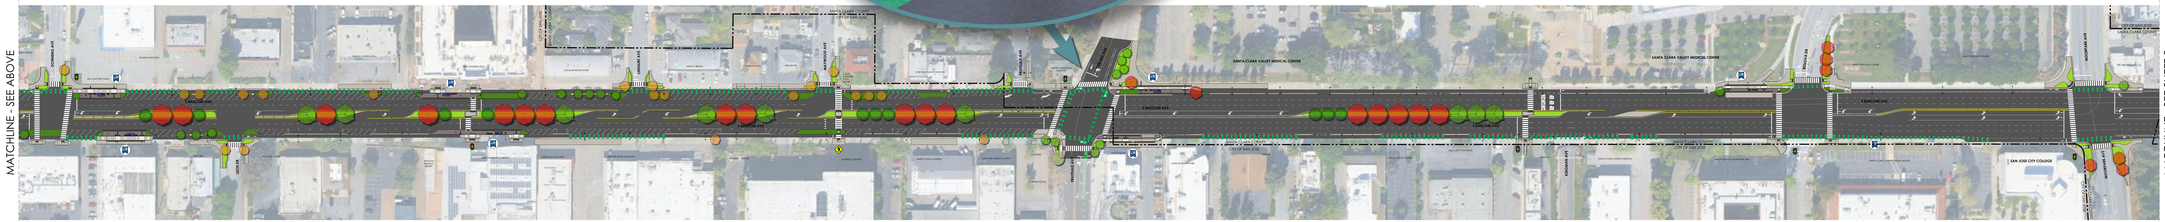

LEGEND

- CITY OR COUNTY LIMIT
- BUS STOP
- BIKE RAMP
- CURB RAMP
- MID-BLOCK CROSSING
- CONCRETE REPLACEMENT
- SPECIALTY PAVING
- STREET LIGHT
- TRAFFIC SIGNAL ENHANCEMENTS
- RECTANGULAR RAPID FLASHING BEACON
- CANOPY TREE
- ORNAMENTAL TREE
- EXISTING STREET TREE
- BIOFILTRATION PLANTING
- LOW WATER USE PLANTING

SCALE: 1" = 30'

BASCOM COMPLETE STREETS PROJECT

SHEET 1 OF 2

SEPTEMBER 2025

Valley Transportation Authority

County of Santa Clara

City of Campbell

City of San Jose

MARK THOMAS

LEGEND

- CITY OR COUNTY LIMIT
- BUS STOP
- BIKE RAMP
- CURB RAMP
- MID-BLOCK CROSSING
- CONCRETE REPLACEMENT
- SPECIALTY PAVING
- STREET LIGHT
- TRAFFIC SIGNAL ENHANCEMENTS
- RECTANGULAR RAPID FLASHING BEACON
- CANOPY TREE
- ORNAMENTAL TREE
- EXISTING STREET TREE
- BIOFILTRATION PLANTING
- LOW WATER USE PLANTING

0 30 60 120
SCALE: 1" = 30'

BASCOM COMPLETE STREETS PROJECT

SHEET 2 OF 2

SEPTEMBER 2025

Valley Transportation Authority
County of Santa Clara
City of Campbell
City of San Jose
Mark Thomas